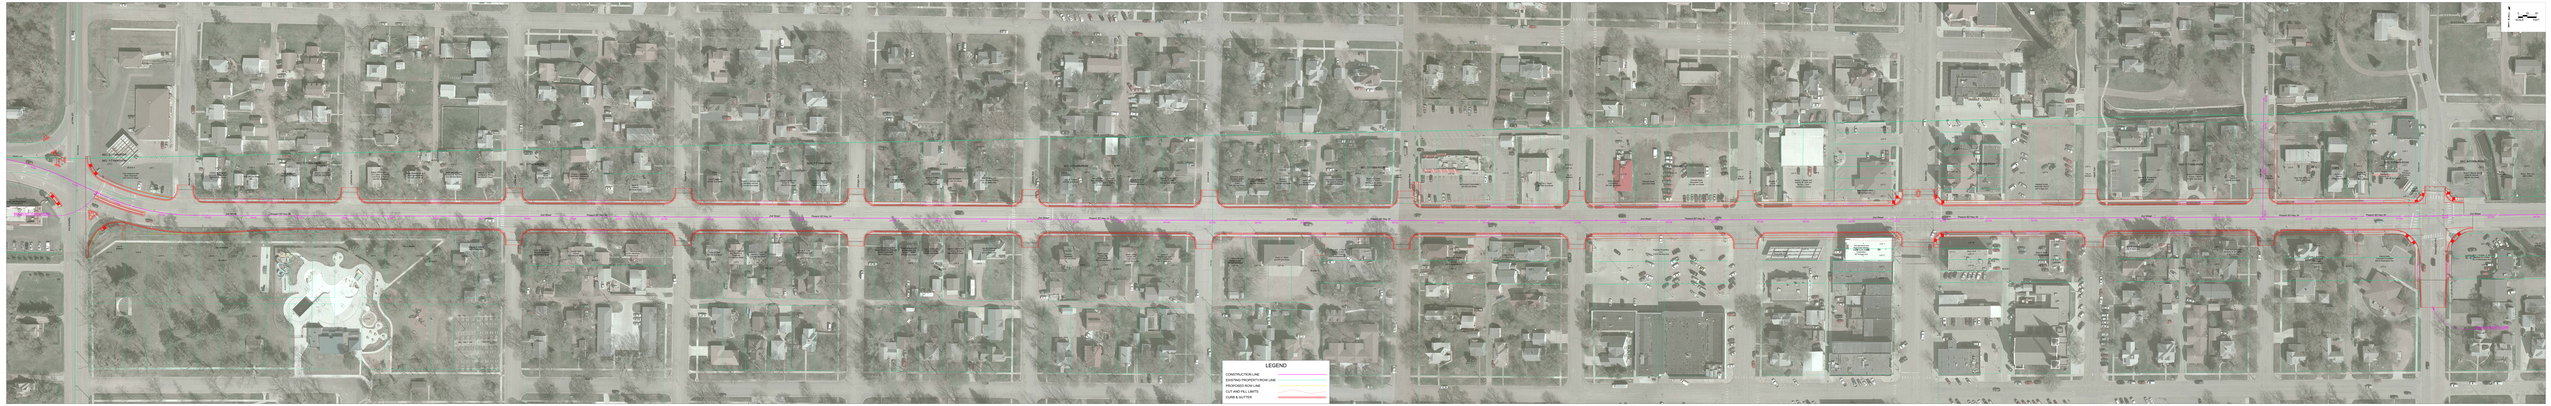
LEGEND
CONSTRUCTION LINE
EXISTING PROPERTY/ROW LINE
PROPOSED ROW LINE
CUT AND FILL LIMITS
CURB & GUTTER