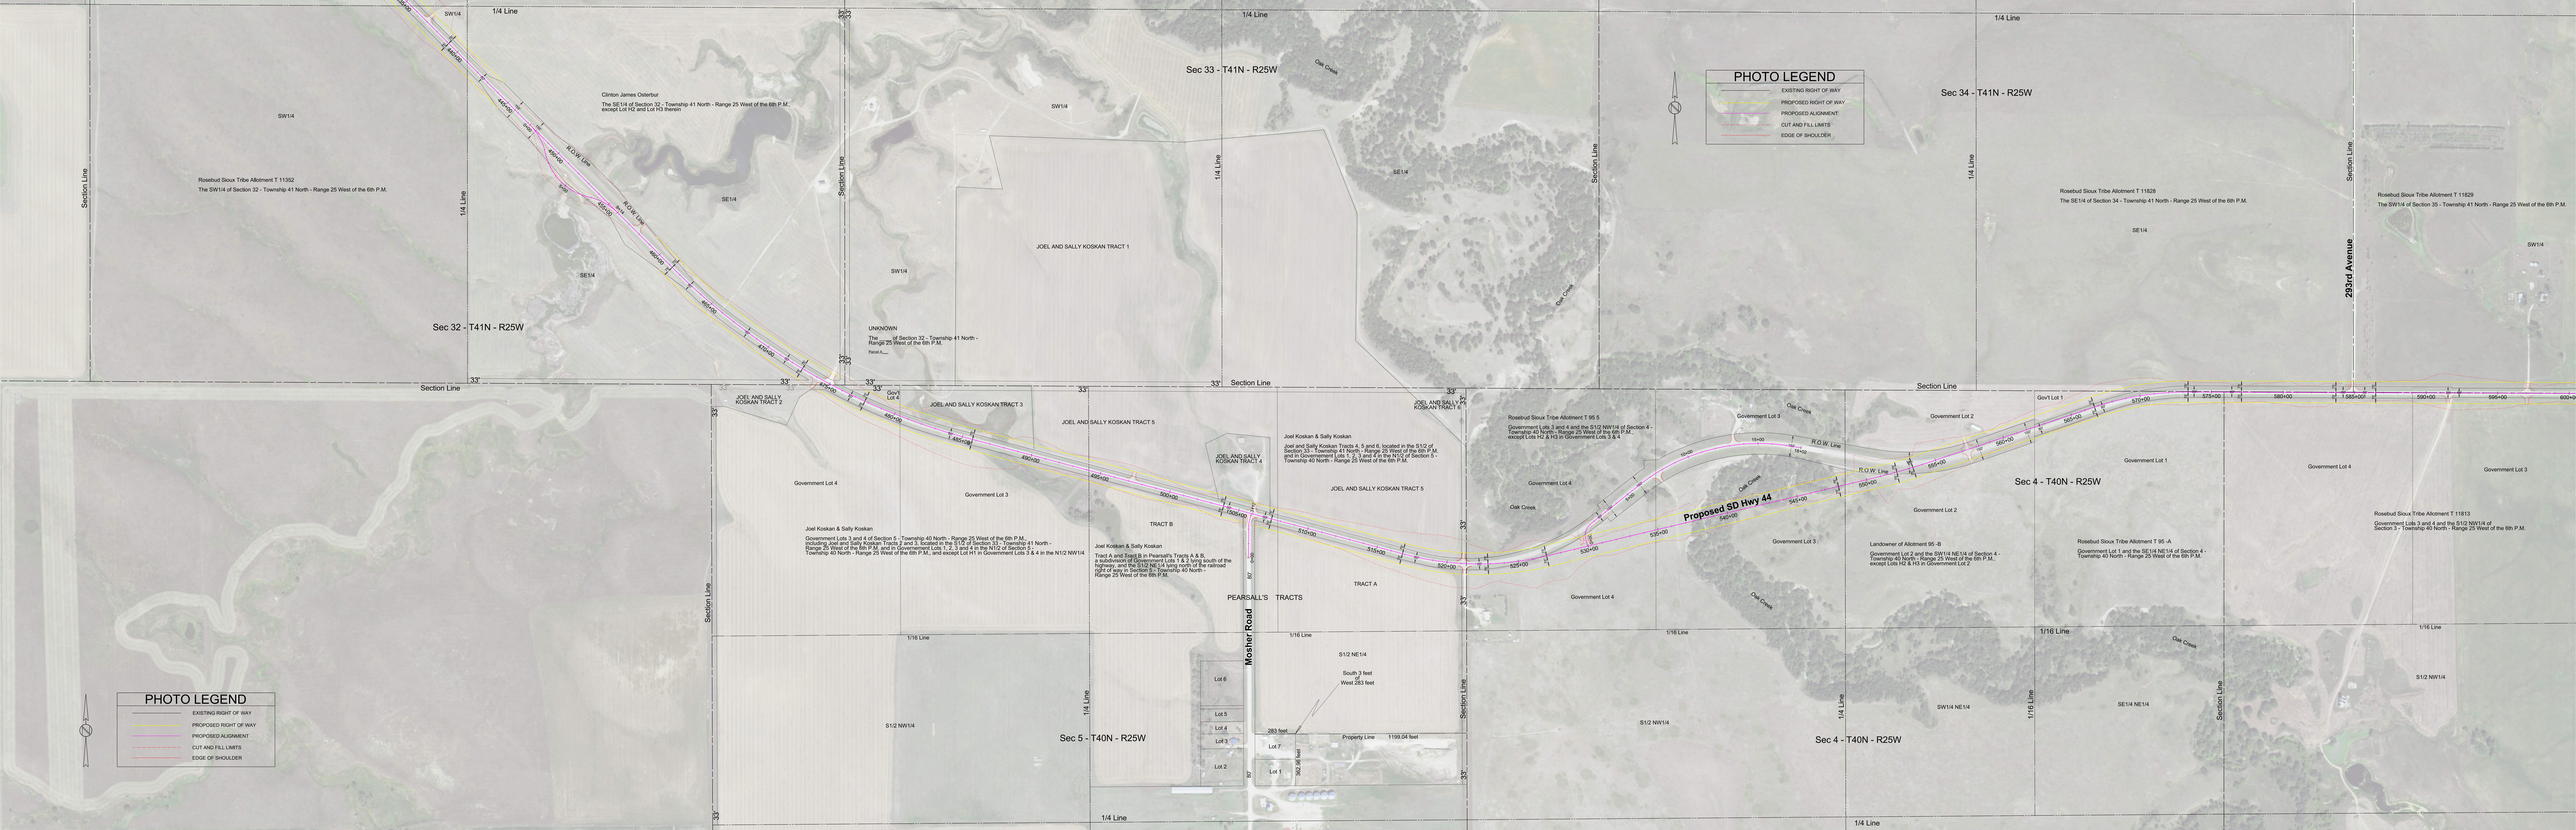
PHOTO LEGEND
EXISTING RIGHT OF WAY
PROPOSED RIGHT OF WAY
PROPOSED ALIGNMENT
CUT AND FILL LIMITS
EDGE OF SHOULDER
Sec 32 - T41N - R25W
Sec 33 - T41N - R25W
Sec 34 - T41N - R25W
Sec 5 - T40N - R25W
Sec 4 - T40N - R25W
Section Line
1/4 Line
1/16 Line
293rd Avenue
Mosher Road
Proposed SD Hwy 44
R.O.W. Line
Oak Creek
Clinton James Osterbur
The SE1/4 of Section 32 - Township 41 North - Range 25 West of the 6th P.M., except Lot H2 and Lot H3 therein
Rosebud Sioux Tribe Allotment T 11352
The SW1/4 of Section 32 - Township 41 North - Range 25 West of the 6th P.M.
UNKNOWN
The of Section 32 - Township 41 North - Range 25 West of the 6th P.M.
Tract A_____
JOEL AND SALLY KOSKAN TRACT 1
JOEL AND SALLY KOSKAN TRACT 2
JOEL AND SALLY KOSKAN TRACT 3
JOEL AND SALLY KOSKAN TRACT 4
JOEL AND SALLY KOSKAN TRACT 5
JOEL AND SALLY KOSKAN TRACT 6
Joel Koskan & Sally Koskan
Joel and Sally Koskan Tracts 4, 5 and 6, located in the S1/2 of Section 33 - Township 41 North - Range 25 West of the 6th P.M. and in Government Lots 1, 2, 3 and 4 in the N1/2 of Section 5 - Township 40 North - Range 25 West of the 6th P.M.
Rosebud Sioux Tribe Allotment T 95 5
Government Lots 3 and 4 and the S1/2 NW1/4 of Section 4 - Township 40 North - Range 25 West of the 6th P.M., except Lots H2 & H3 in Government Lots 3 & 4
Government Lots 3 and 4 of Section 5 - Township 40 North - Range 25 West of the 6th P.M., including Joel and Sally Koskan Tracts 2 and 3, located in the S1/2 of Section 33 - Township 41 North - Range 25 West of the 6th P.M. and in Government Lots 1, 2, 3 and 4 in the N1/2 of Section 5 - Township 40 North - Range 25 West of the 6th P.M., and except Lot H1 in Government Lots 3 & 4 in the N1/2 NW1/4
Joel Koskan & Sally Koskan
Tract A and Tract B in Pearsall's Tracts A & B, a subdivision located in Lots 1 & 2 lying south of the centerline of the Chicago and Northwestern railroad right of way in Section 5 - Township 40 North - Range 25 West of the 6th P.M.
TRACT A
TRACT B
PEARSALL'S TRACTS
Lot 1
Lot 2
Lot 3
Lot 4
Lot 5
Lot 6
Lot 7
S1/2 NE1/4
South 7 feet
West 283 feet
283 feet
Property Line 1199.04 feet
362.06 feet
Rosebud Sioux Tribe Allotment T 11828
The SE1/4 of Section 34 - Township 41 North - Range 25 West of the 6th P.M.
Rosebud Sioux Tribe Allotment T 11829
The SW1/4 of Section 35 - Township 41 North - Range 25 West of the 6th P.M.
Government Lot 1
Government Lot 2
Government Lot 3
Government Lot 4
Gov't Lot 1
Landowner of Allotment 95 -B
Government Lot 2 and the SW1/4 NE1/4 of Section 4 - Township 40 North - Range 25 West of the 6th P.M., except Lots H2 & H3 in Government Lot 2
Rosebud Sioux Tribe Allotment T 95 -A
Government Lot 1 and the SE1/4 NE1/4 of Section 4 - Township 40 North - Range 25 West of the 6th P.M.
Rosebud Sioux Tribe Allotment T 11813
Government Lots 3 and 4 and the S1/2 NW1/4 of Section 3 - Township 40 North - Range 25 West of the 6th P.M.
S1/2 NW1/4
SW1/4 NE1/4
SE1/4 NE1/4
SW1/4
SE1/4
PHOTO LEGEND
EXISTING RIGHT OF WAY
PROPOSED RIGHT OF WAY
PROPOSED ALIGNMENT
CUT AND FILL LIMITS
EDGE OF SHOULDER