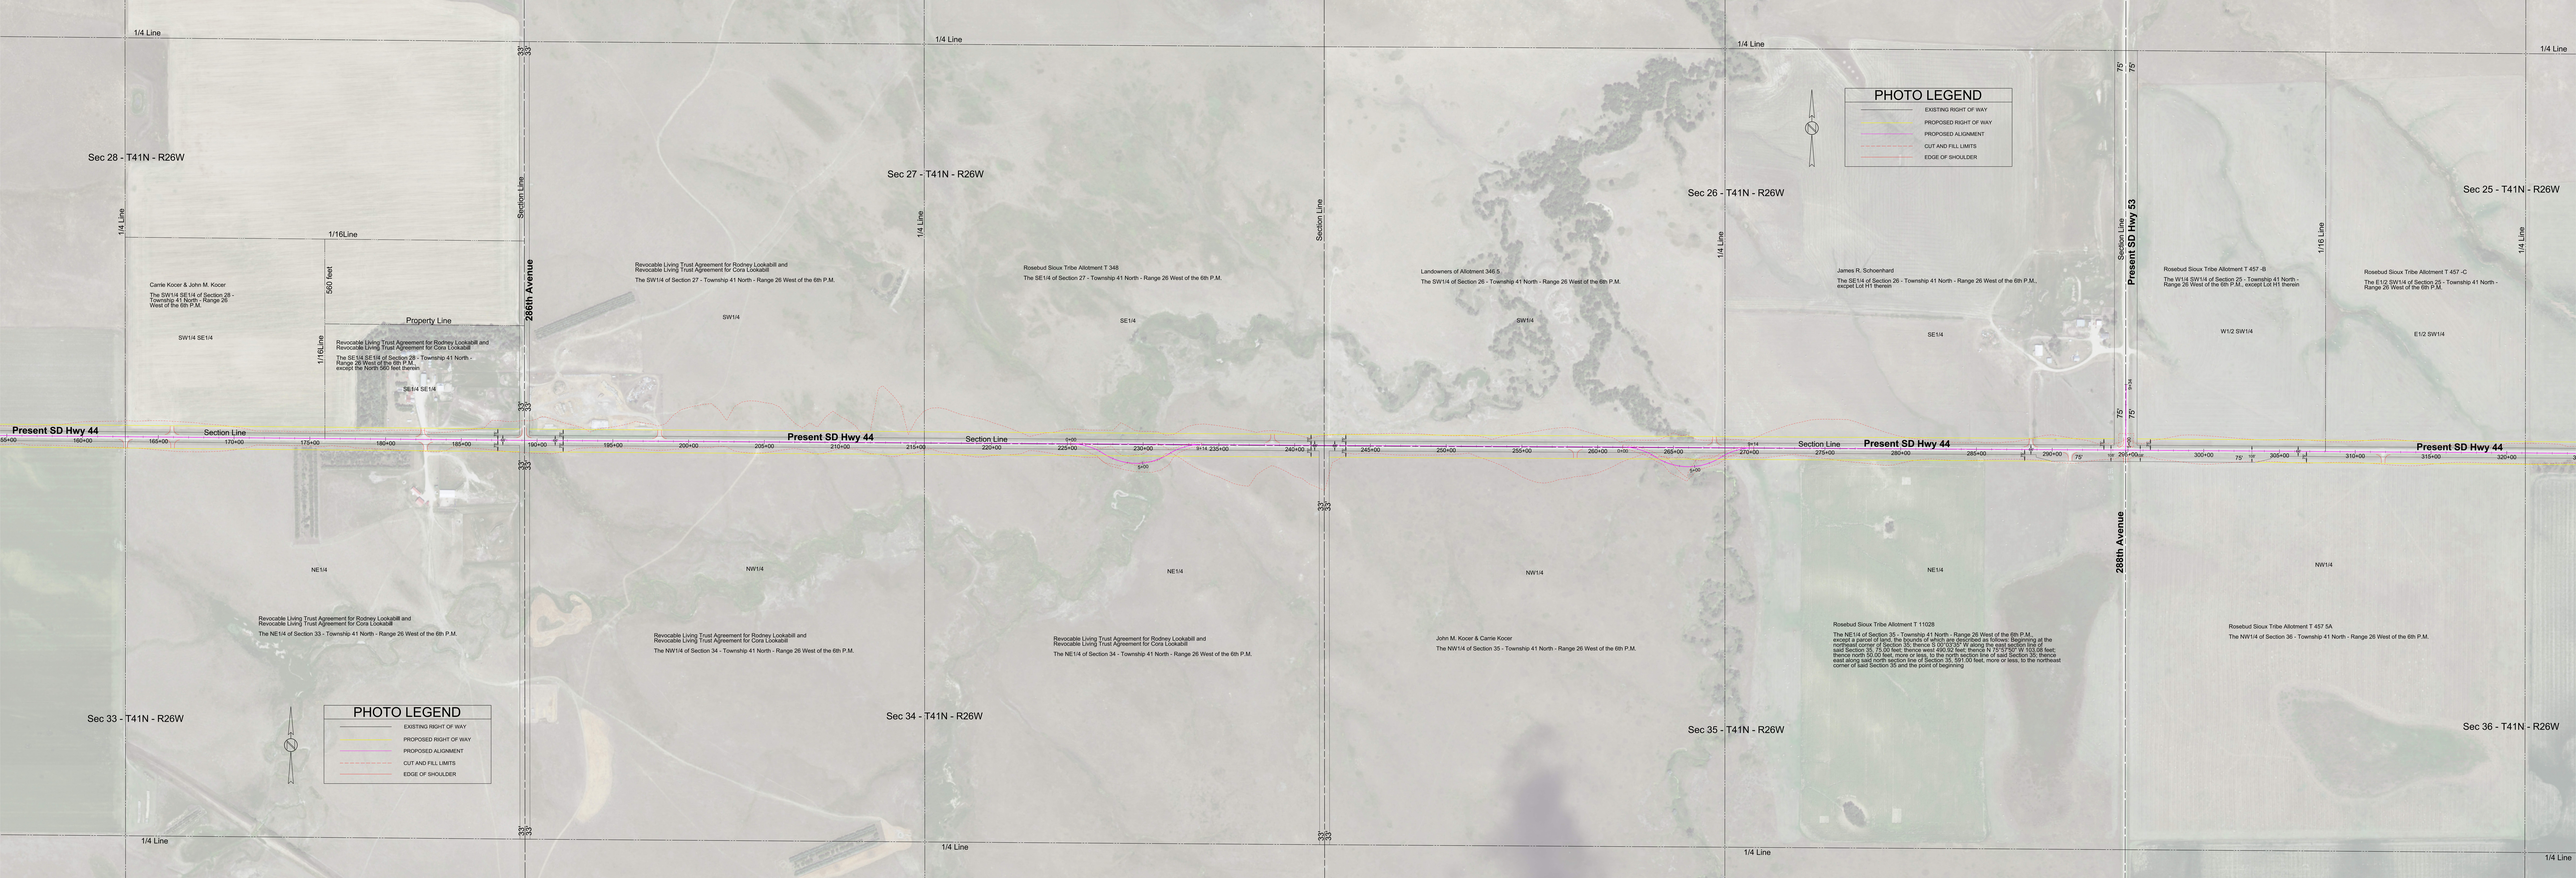
Sec 28 - T41N - R26W
Sec 27 - T41N - R26W
Sec 26 - T41N - R26W
Sec 25 - T41N - R26W
Sec 33 - T41N - R26W
Sec 34 - T41N - R26W
Sec 35 - T41N - R26W
Sec 36 - T41N - R26W
1/4 Line
1/16Line
Section Line
266th Avenue
288th Avenue
Present SD Hwy 44
Present SD Hwy 53
Property Line
560 feet
Carrie Kocer & John M. Kocer
The SW1/4 SE1/4 of Section 28 - Township 41 North - Range 26 West of the 6th P.M.
SW1/4 SE1/4
SE1/4 SE1/4
Revocable Living Trust Agreement for Rodney Lookabill and Revocable Living Trust Agreement for Cora Lookabill
The SE1/4 SE1/4 of Section 28 - Township 41 North - Range 26 West of the 6th P.M., except the North 560 feet therein
Revocable Living Trust Agreement for Rodney Lookabill and Revocable Living Trust Agreement for Cora Lookabill
The SW1/4 of Section 27 - Township 41 North - Range 26 West of the 6th P.M.
SW1/4
Rosebud Sioux Tribe Allotment T 348
The SE1/4 of Section 27 - Township 41 North - Range 26 West of the 6th P.M.
SE1/4
Landowners of Allotment 346 5
The SW1/4 of Section 26 - Township 41 North - Range 26 West of the 6th P.M.
SW1/4
James R. Schoenhard
The SE1/4 of Section 26 - Township 41 North - Range 26 West of the 6th P.M., except Lot H1 therein
SE1/4
Rosebud Sioux Tribe Allotment T 457 -B
The W1/4 SW1/4 of Section 25 - Township 41 North - Range 26 West of the 6th P.M., except Lot H1 therein
W1/2 SW1/4
Rosebud Sioux Tribe Allotment T 457 -C
The E1/2 SW1/4 of Section 25 - Township 41 North - Range 26 West of the 6th P.M.
E1/2 SW1/4
Revocable Living Trust Agreement for Rodney Lookabill and Revocable Living Trust Agreement for Cora Lookabill
The NE1/4 of Section 33 - Township 41 North - Range 26 West of the 6th P.M.
NE1/4
Revocable Living Trust Agreement for Rodney Lookabill and Revocable Living Trust Agreement for Cora Lookabill
The NW1/4 of Section 34 - Township 41 North - Range 26 West of the 6th P.M.
NW1/4
Revocable Living Trust Agreement for Rodney Lookabill and Revocable Living Trust Agreement for Cora Lookabill
The NE1/4 of Section 34 - Township 41 North - Range 26 West of the 6th P.M.
NE1/4
John M. Kocer & Carrie Kocer
The NW1/4 of Section 35 - Township 41 North - Range 26 West of the 6th P.M.
NW1/4
Rosebud Sioux Tribe Allotment T 11028
The NE1/4 of Section 35 - Township 41 North - Range 26 West of the 6th P.M., except a parcel of land, the bounds of which are described as follows: Beginning at the northeast corner of Section 35; thence S 00°00'00" W along the east section line of Section 35, 591.00 feet, more or less, to the south line of the NE1/4 of Section 35; thence north 50.00 feet, more or less, to the north section line of said Section 35; thence east along said north section line of Section 35, 591.00 feet, more or less, to the northeast corner of said Section 35 and the point of beginning
NE1/4
Rosebud Sioux Tribe Allotment T 457 5A
The NW1/4 of Section 36 - Township 41 North - Range 26 West of the 6th P.M.
NW1/4
PHOTO LEGEND
EXISTING RIGHT OF WAY
PROPOSED RIGHT OF WAY
PROPOSED ALIGNMENT
CUT AND FILL LIMITS
EDGE OF SHOULDER
75'
N