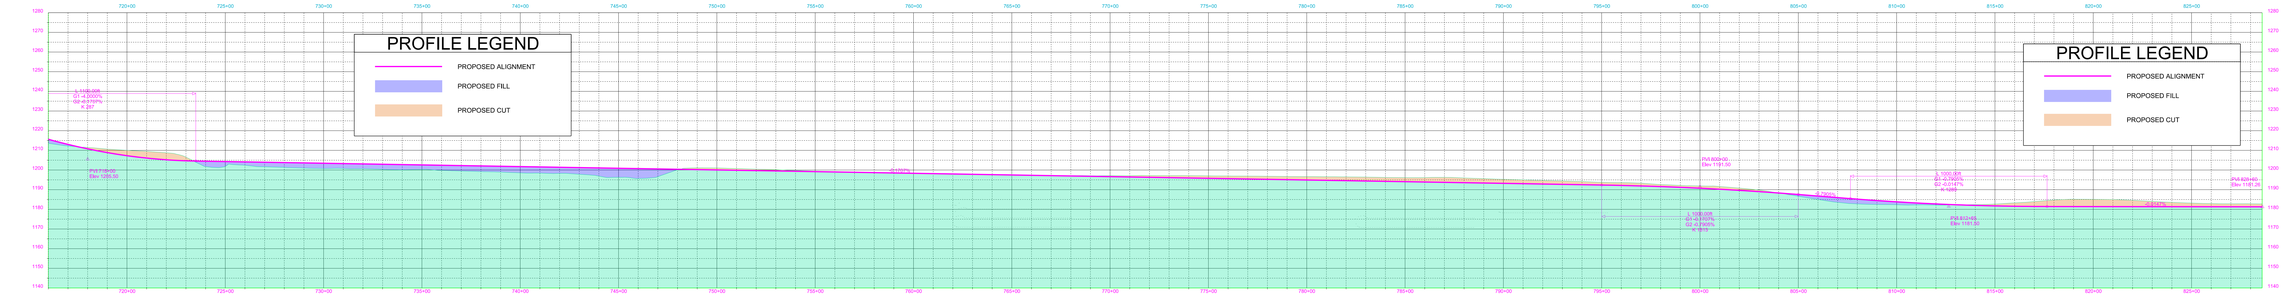
PROFILE LEGEND
PROPOSED ALIGNMENT
PROPOSED FILL
PROPOSED CUT

PROFILE LEGEND
PROPOSED ALIGNMENT
PROPOSED FILL
PROPOSED CUT
PHOTO LEGEND
EXISTING RIGHT OF WAY
PROPOSED RIGHT OF WAY
PROPOSED ALIGNMENT
CUT AND FILL LIMITS
EDGE OF SHOULDER
Sec. 35 - T96N - R48W
SW1/4
LINCOLN COUNTY
UNION COUNTY
Section Line
486th Avenue
297th Street
Sec. 2 - T95N - R48W
R & J Van Beek, LLC
Government Lots 1 and 2 of the NW1/4 of Section 2 - Township 95 North - Range 48 West of the 5th P.M., less that part lying East of the railroad right-of-way and less the railroad right-of-way
Richard L. Sweeney
SW1/4 of Section 2 - Township 95 North - Range 48 West of the 5th P.M., lying west of the railroad right of way
Government Lot 2
NW1/4
Government Lot 1
SW1/4
1/4 Line
South Dakota Owned/D & I operated
Present SD Hwy. 46
Dixie Gambaiana & Paul J. Gambaiana
SE1/4 of Section 34 - Township 96 North - Range 48 West of the 5th P.M.
SE1/4
Government Lot 2
NE1/4
Government Lot 1
Darwin Dixon
Government Lots 1 and 2 of the NE1/4 of Section 3 - Township 95 North - Range 48 West of the 5th P.M., except Dixon Tract 1 in Government Lot 2 therein
Richard L. Sweeney
SE1/4 of Section 3 - Township 95 North - Range 48 West of the 5th P.M.
SE1/4
Sec. 3 - T95N - R48W
298th Street
R & J Van Beek, LLC
N1/2 NW1/4 of Section 11 - Township 95 North - Range 48 West of the 5th P.M., less railroad right of way
N1/2 NW1/4
South Dakota Owned/D & I operated
Railroad right of way in the NW1/4 of Section 11 - Township 95 North - Range 48 West of the 5th P.M.
South Dakota Owned/D & I operated
Railroad right of way in the NE1/4 of Section 10 - Township 95 North - Range 48 West of the 5th P.M.
NE1/4
B. B. Boyer Land Co. LLC
That part of the E1/2 NE1/4 of Section 10 - Township 95 North - Range 48 West of the 5th P.M., lying north of public highway and west of the railroad
Sec. 11 - T95N - R48W
1/16 Line
Government Lot 3
Government Lot 4
Bryon B. Boyer, et al.
SW1/4 NW1/4 of Section 11 - Township 95 North - Range 48 West of the 5th P.M.
SW1/4 NW1/4
Bryon B. Boyer, et al.
Government Lots 5 and 6 of Section 11 - Township 95 North - Range 48 West of the 5th P.M.
Government Lot 5
Government Lot 6
BIG SIOUX RIVER
1862 Original Meander Line
END P-PH 0046(61)366
Station 828+60.01
41'
Present SD Hwy. 46
Section Line
Vaughn Road
Public Land Survey System
99
Bryon B. Boyer, et al.
That part of the E1/2 NE1/4 of Section 10 - Township 95 North - Range 48 West of the 5th P.M., lying east of the railroad
MUTH TRACT 2
Benton Boyer Land, LLC
Muth Tract 2 in the NW1/4 of Section 10 - Township 95 North - Range 48 West of the 5th P.M.
SE1/4
Bryon B. Boyer, et al.
SE1/4 of Section 10 - Township 95 North - Range 48 West of the 5th P.M., lying east of the railroad right of way
MUTH TRACT 3
South Dakota Owned/D & I operated
Railroad right of way in the SE1/4 of Section 10 - Township 95 North - Range 48 West of the 5th P.M.
Sec. 10 - T95N - R48W
MUTH TRACT 1
60'
33'