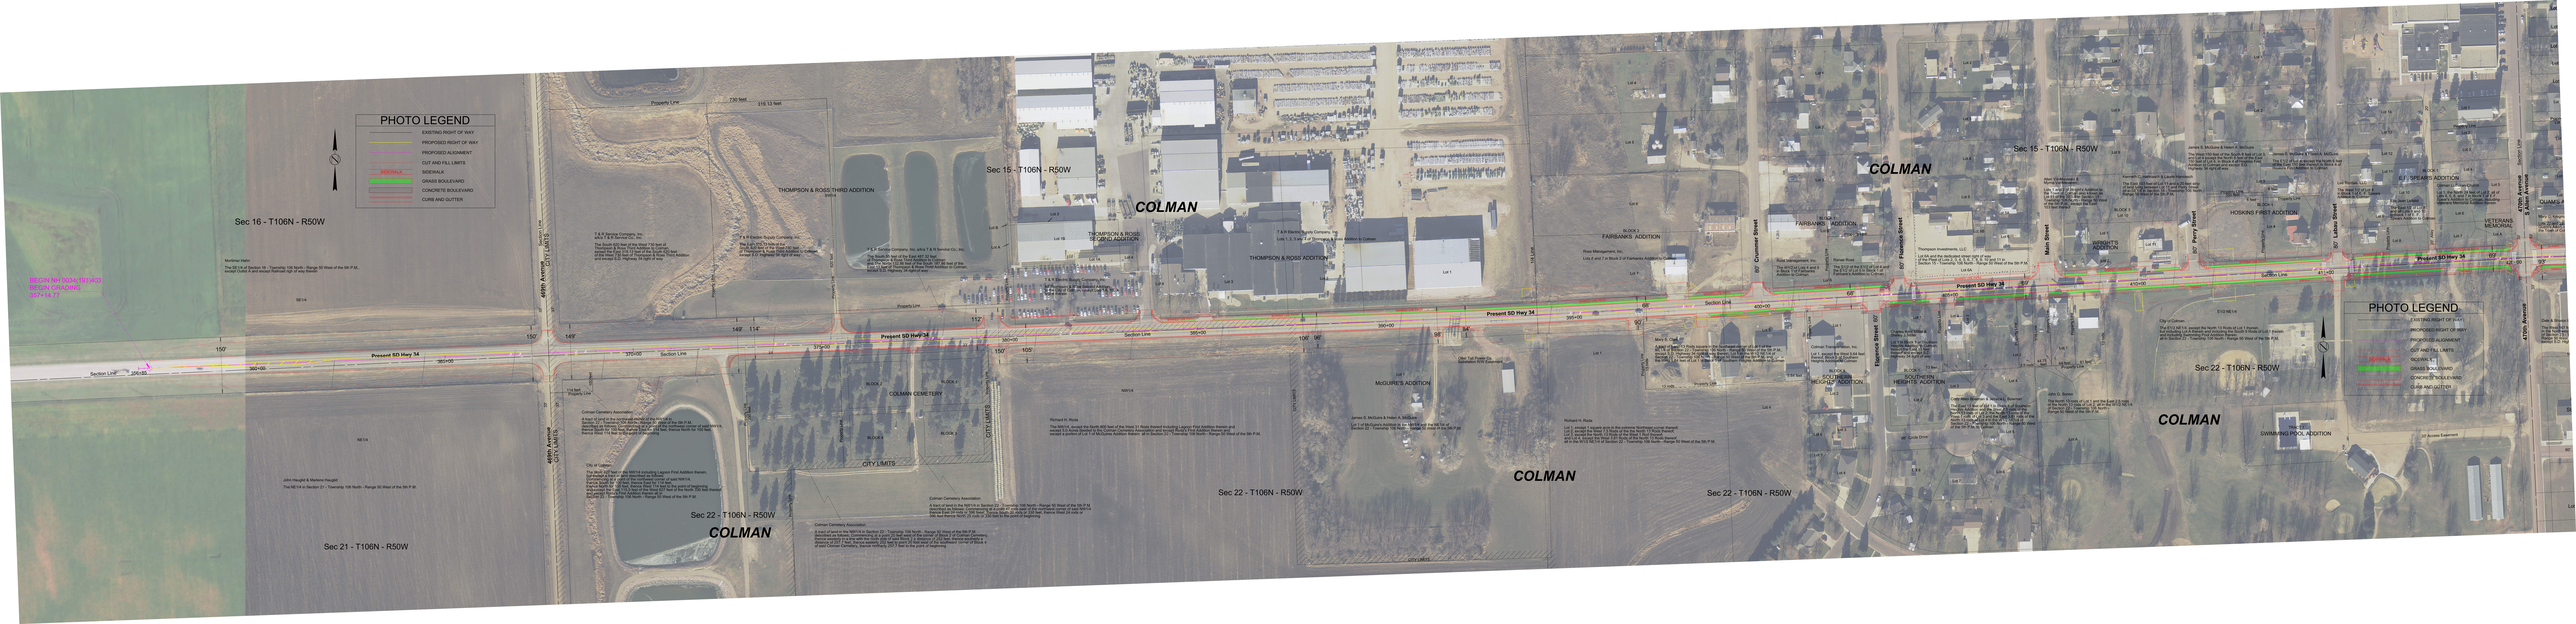
PHOTO LEGEND
EXISTING RIGHT OF WAY
PROPOSED RIGHT OF WAY
PROPOSED ALIGNMENT
CUT AND FILL LIMITS
SIDEWALK
SIDEPATH
GRASS BOULEVARD
CONCRETE BOULEVARD
CURB AND GUTTER
Sec 16 - T106N - R50W
Sec 15 - T106N - R50W
Sec 22 - T106N - R50W
Sec 21 - T106N - R50W
COLMAN
Present SD Hwy 34
Section Line
THOMPSON & ROSS THIRD ADDITION
THOMPSON & ROSS SECOND ADDITION
THOMPSON & ROSS ADDITION
FAIRBANKS ADDITION
COLMAN CEMETERY
CITY LIMITS
McGUIRE'S ADDITION
SOUTHERN HEIGHTS ADDITION
HOSKINS FIRST ADDITION
VETERANS MEMORIAL
SWIMMING POOL ADDITION
Cressmer Street
Franklin Street
Main Street
Perry Street
Lisbon Street
Nevada Street
45th Avenue
46th Avenue
47th Avenue
170th Avenue
S Main Avenue
Sunset Line