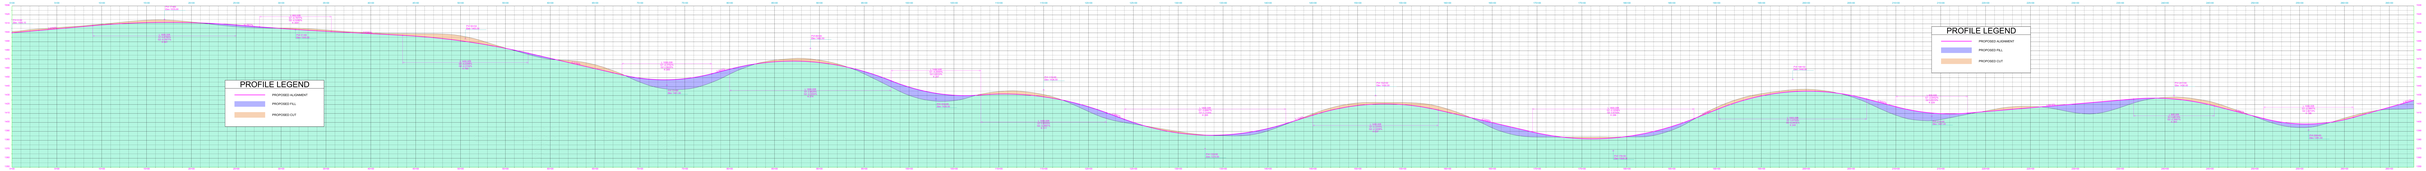
PROFILE LEGEND
PROPOSED ALIGNMENT
PROPOSED FILL
PROPOSED CUT
PROFILE LEGEND
PROPOSED ALIGNMENT
PROPOSED FILL
PROPOSED CUT

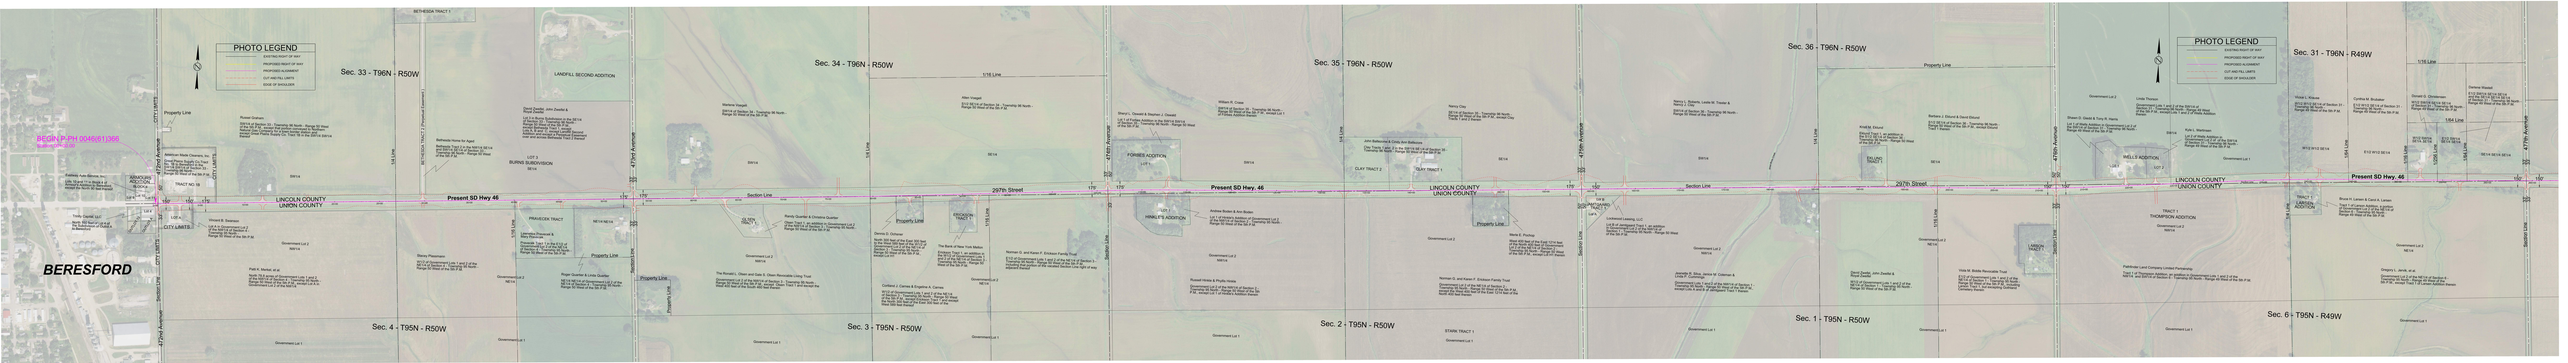
PHOTO LEGEND
EXISTING RIGHT OF WAY
PROPOSED RIGHT OF WAY
PROPOSED ALIGNMENT
CUT AND FILL LIMITS
EDGE OF SHOULDER
Sec. 33 - T96N - R50W
Sec. 34 - T96N - R50W
Sec. 35 - T96N - R50W
Sec. 36 - T96N - R50W
Sec. 31 - T96N - R49W
Sec. 4 - T95N - R50W
Sec. 3 - T95N - R50W
Sec. 2 - T95N - R50W
Sec. 1 - T95N - R50W
Sec. 6 - T95N - R49W
BERESFORD
LINCOLN COUNTY
UNION COUNTY
Present SD Hwy 46
297th Street
Section Line
Property Line
CITY LIMITS
BESS OP PH 004461355
BESS OP PH 004461356
BETHESDA TRACT 1
LANDFILL SECOND ADDITION
BURNS SUBDIVISION
PRAIRIECOX TRACT
OLSEN TRACT
FORBES ADDITION
HINKLITE ADDITION
CLAY TRACT 1
CLAY TRACT 2
STARK TRACT 1
WELLS ADDITION
THOMPSON ADDITION
LINCOLN ADDITION
LINCOLN TRACT 1
Government Lot 1
Government Lot 2
NE1/4
SE1/4
SW1/4
NW1/4
1/16 Line
1/8 Line
1/4 Line
1/2 Line
Section Line
Property Line
Sioux Line
Dakota Line
Nebraska Line
Nebraska Avenue
470th Avenue
471st Avenue
472nd Avenue
473rd Avenue
474th Avenue
475th Avenue
476th Avenue
477th Avenue