Sec. 28 - T111N - R56W

Sec. 21 - T111N - R56W

Sec. 16 - T111N - R56W

Sec. 9 - T111N - R56W

Sec. 4 - T111N - R56W

Sec. 33 - T112N - R56W

Sec. 28 - T112N - R56W

Sec. 21 - T112N - R56W

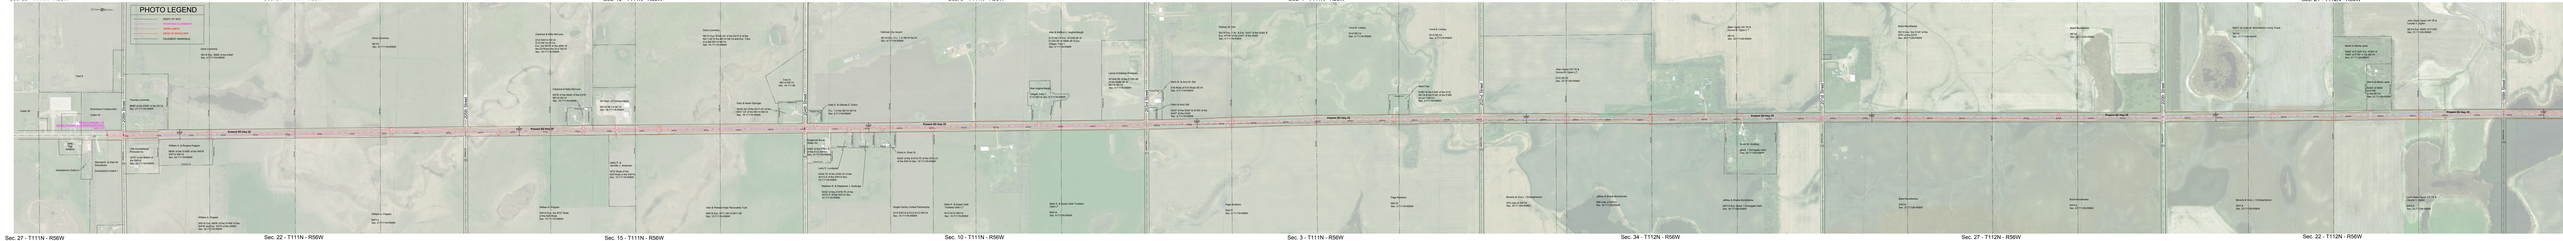

Sec. 27 - T111N - R56W

Sec. 22 - T111N - R56W

Sec. 15 - T111N - R56W

Sec. 10 - T111N - R56W

Sec. 3 - T111N - R56W

Sec. 34 - T112N - R56W

Sec. 27 - T112N - R56W

Sec. 22 - T112N - R56W

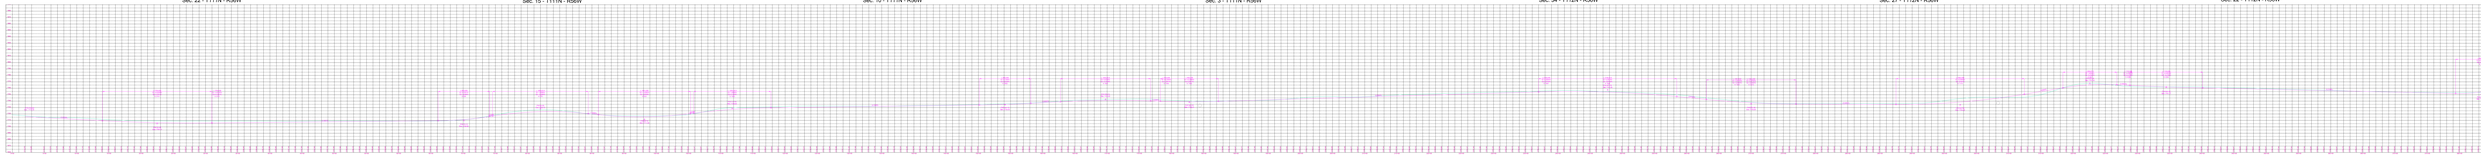

Sec. 16 - T112N - R56W
Sec. 9 - T112N - R56W
Sec. 4 - T112N - R56W
Sec. 33 - T113N - R56W
Sec. 28 - T113N - R56W
Sec. 21 - T113N - R56W
Sec. 16 - T113N - R56W
Sec. 9 - T113N - R56W
Sec. 15 - T112N - R56W
Sec. 10 - T112N - R56W
Sec. 3 - T112N - R56W
Sec. 34 - T113N - R56W
Sec. 27 - T113N - R56W
Sec. 22 - T113N - R56W
Sec. 15 - T113N - R56W

3N - R56W

Sec. 4 - T113N - R56W

Mary Ann Hallberg

NE1/4
Sec. 9-T113N-R56W

Degeland LLC

SE1/4

Alvin C. Scherbert &
Margaret R. Werner

SE1/4 NW1/4

Arlan Warwick & Ramona Warwick

Gov't Lot 1also described as the NE1/4 NE1/4,
except Highway of Sec. 4-T113N-R56W of the
5th P.M., Clark County, South Dakota

Delwin Bratland & Barbara Bratland

SE1/4 Exc. Lots H-1 and H-2 thereof and Except
Bell Telephone Co. Outlot
Sec. 33-T114N-R56W of the
5th P.M., Clark County, South Dakota

191st Street

SD Hwy 28

Interstate Telecommunications
Cooperative Inc.

Bell Telephone Co. Outlot

BEGIN P 0025(91) 131
BEGIN P 0028(44) 316
END GRADING & INTERIM SURFACING
Station 854+20

END 0025(91) 131
END GRADING & INTERIM SURFACING
Station 869+44

Present SD Hwy 25

150'

Present SD Hwy 25

150'

See "Inset A"

Bernice M. Reitz

W500' of N600' of NW1/4
Sec. 10-T113N-R56W

Property Line

Property Line

33' Section Line

33' Section Line

Mathew Kruse Trust &
Irene G. Kruse Trust

Gov't Lots 3 & 4 and S1/2 NW1/4

Sec. 3 - T113N - R56W

"Inset A"

Present SD Hwy 25

Douglas B. Wendling

NW1/4 Less W500' of N600'
Sec. 10-T113N-R56W

Steven O A Altfillisch

SW1/4

Trav L. Bratland & Connie R. Bratland

W1/2 SW1/4 Exc. Lot H-1 thereof
Sec. 34-T114N-R56W of the
5th P.M., Clark County, South Dakota
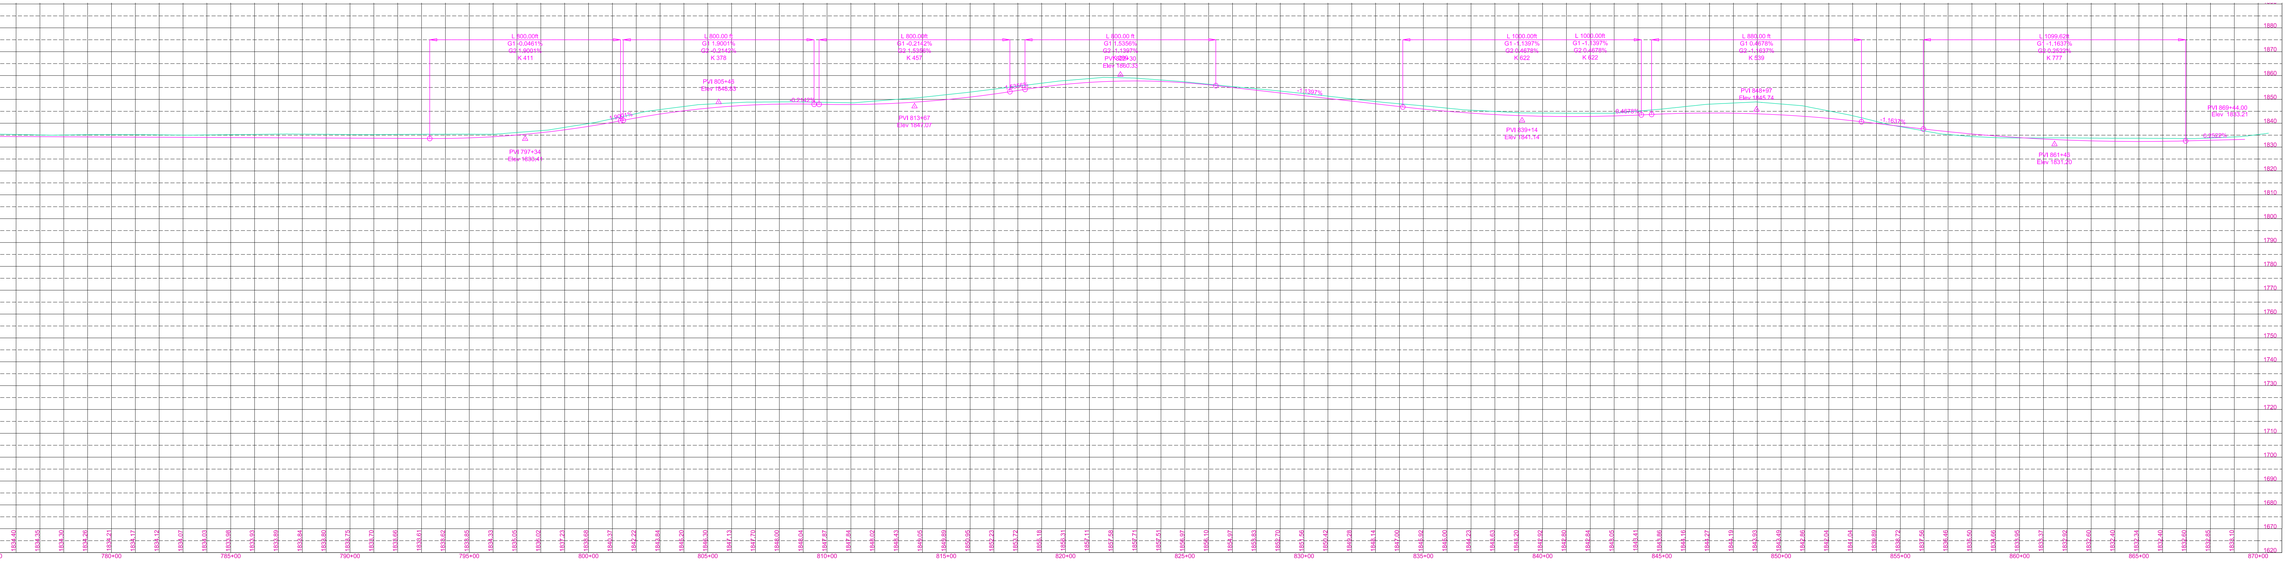
13N - R56W