ALTERNATIVE 4 - US 14: SIOUX AVE. TO WYNOKA ST.

ALT. 4 US 14: SIOUX AVE. TO WYNOKA ST. (08/29/17)

PROPOSED 3-LANE SECTION - 54'
ALTERNATIVE 4 (40' AT INTERSECTIONS W/ BULB-OUTS EACH SIDE)

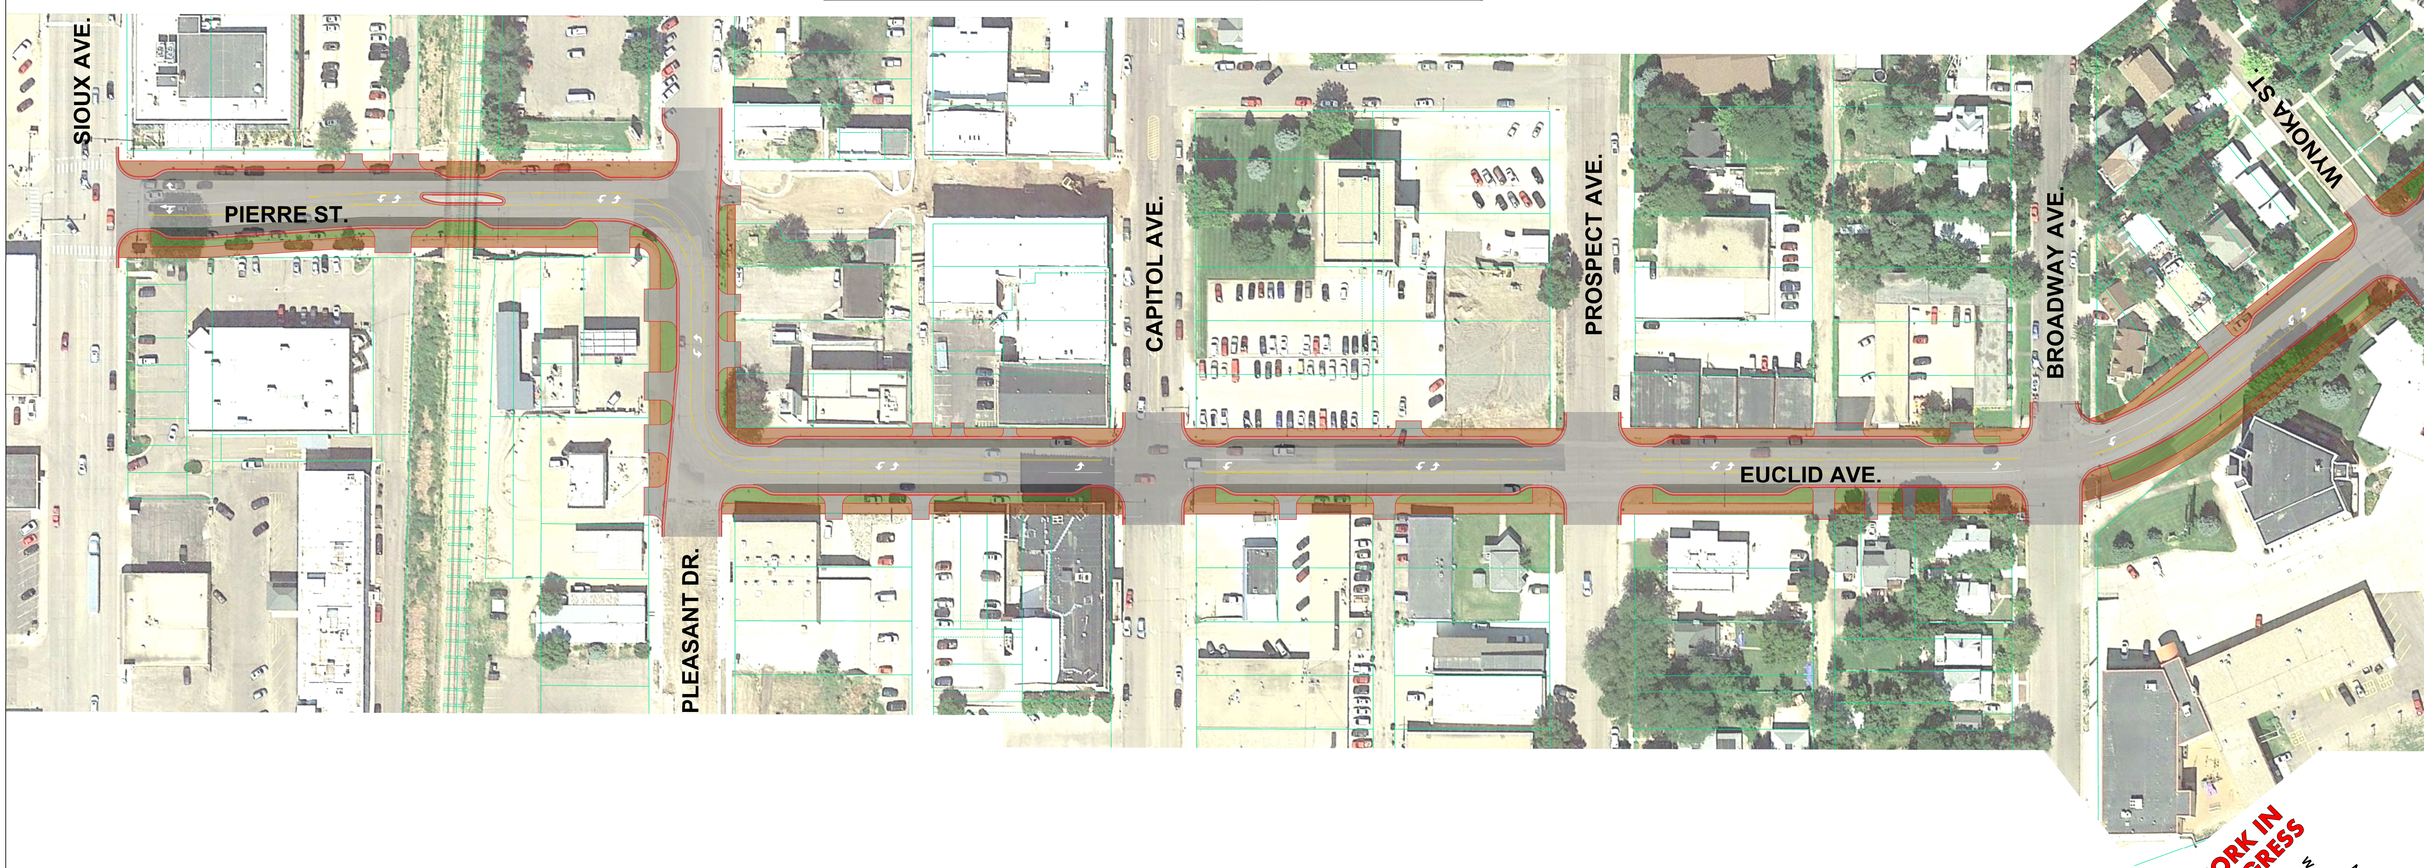

AUGUST 29, 2017

ALT. 4 US 14: SIOUX AVE. TO WYNOKA ST. (08/29/17)