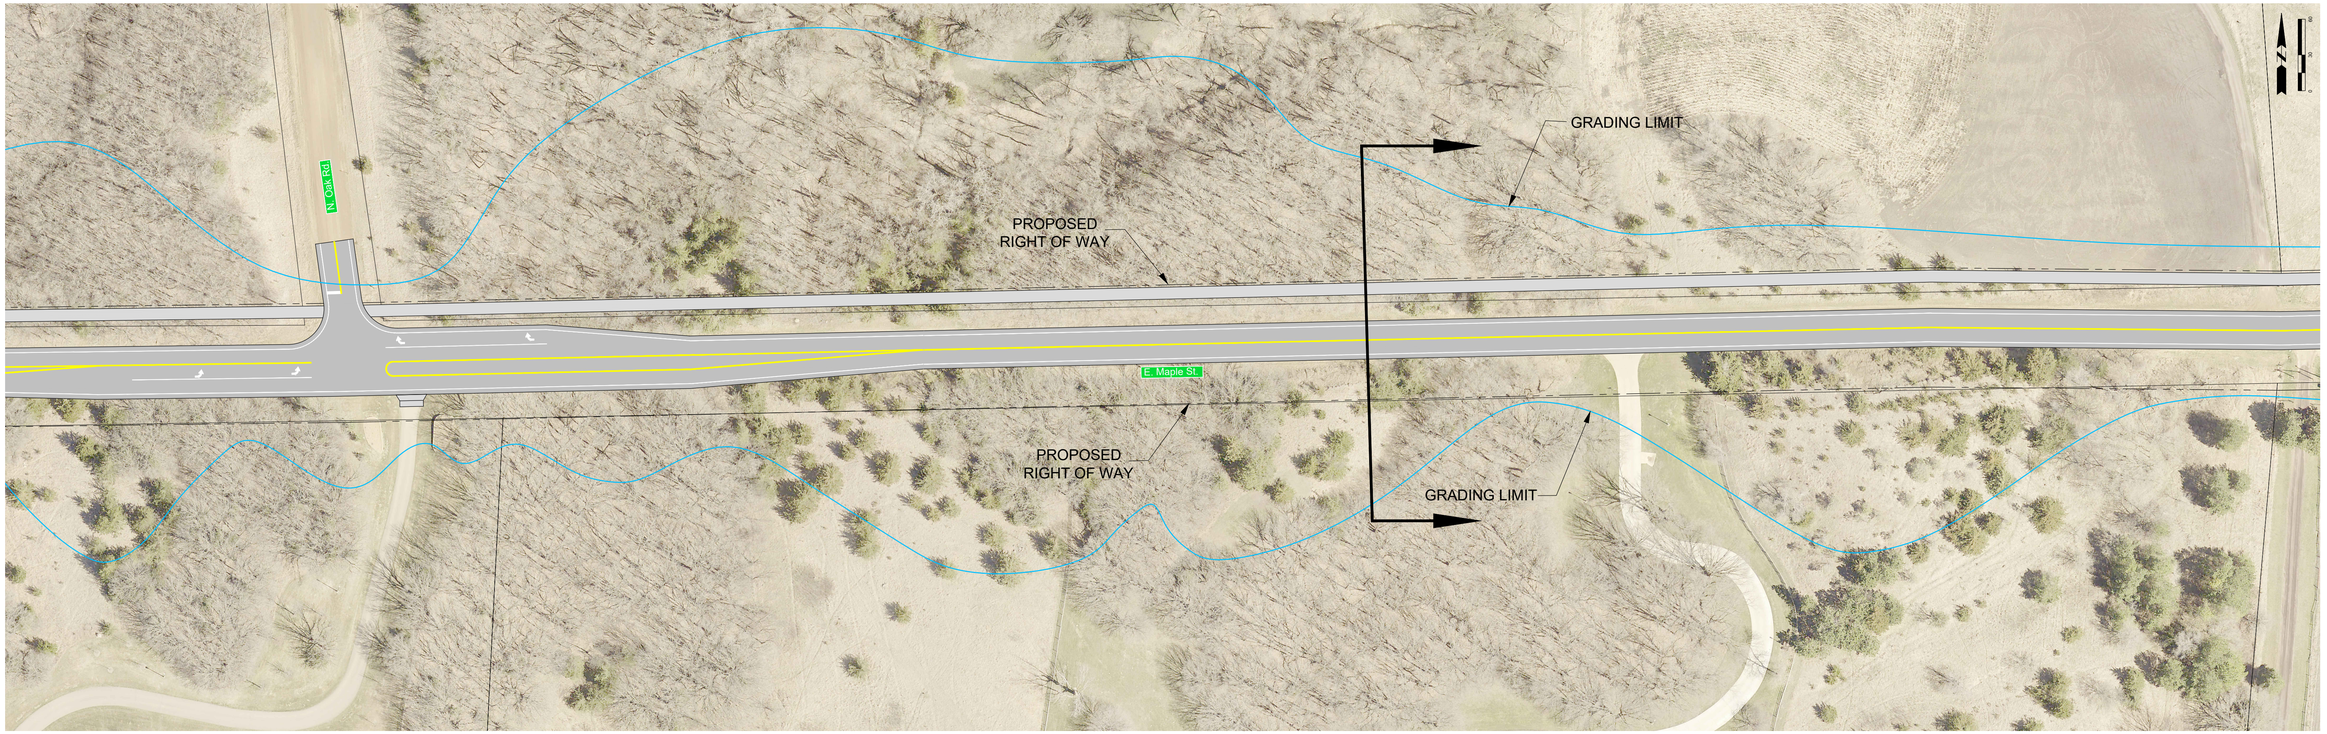

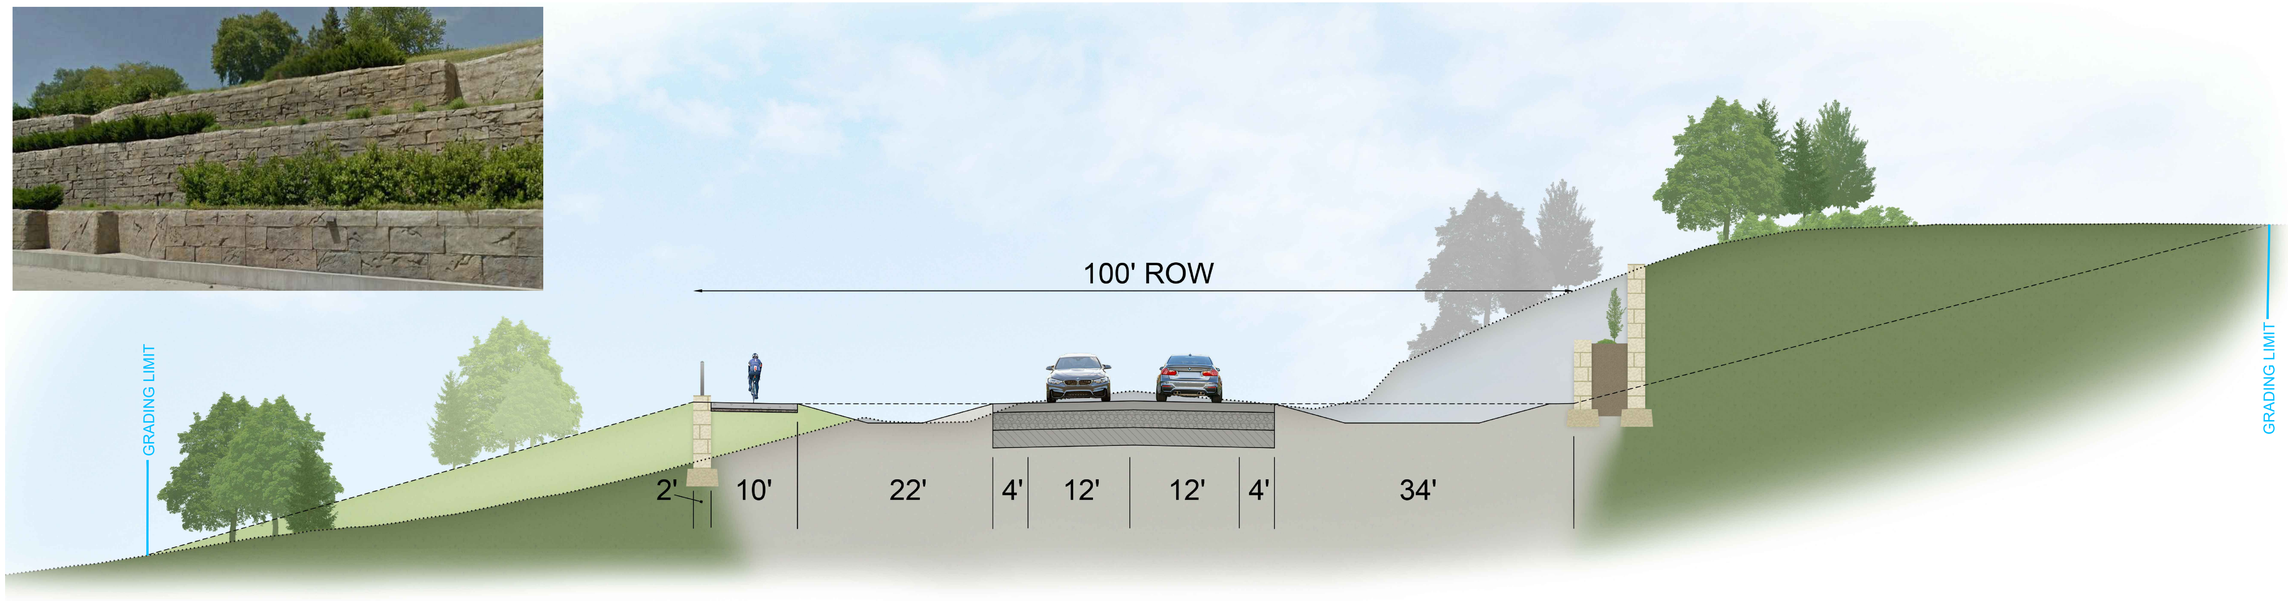

MAPLE STREET / PARK STREET CORRIDOR STUDY
FROM VETERANS PARKWAY TO SD11
2018 / 2019