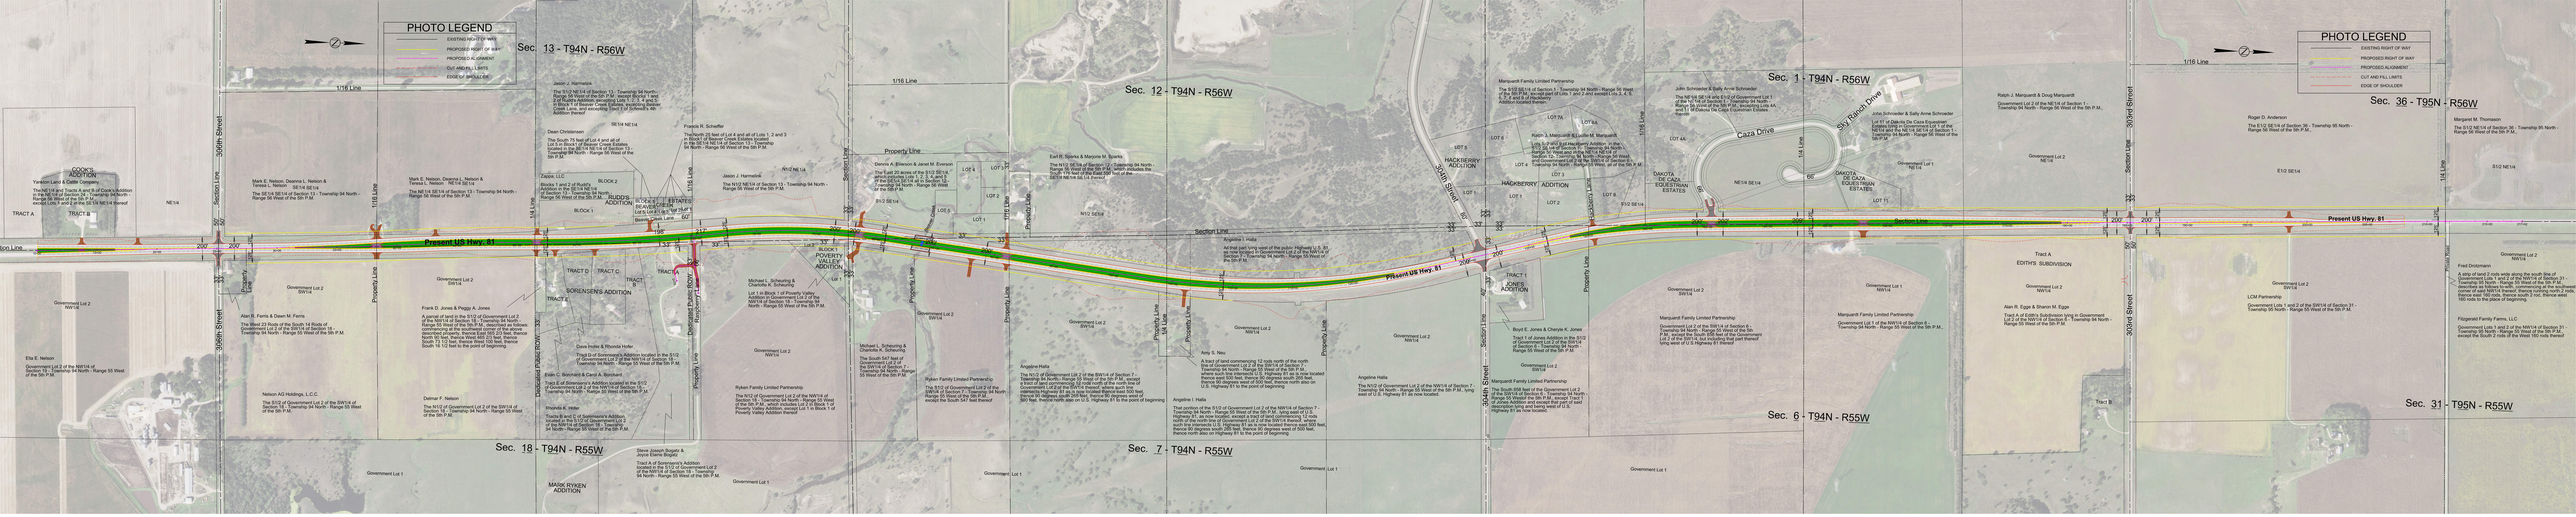
PHOTO LEGEND
EXISTING RIGHT OF WAY
PROPOSED RIGHT OF WAY
PROPOSED ALIGNMENT
CUT AND FILL LIMITS
EDGE OF SHOULDER
Sec. 13 - T94N - R56W
Sec. 12 - T94N - R56W
Sec. 1 - T94N - R56W
Sec. 36 - T95N - R56W
Sec. 18 - T94N - R55W
Sec. 7 - T94N - R55W
Sec. 6 - T94N - R55W
Sec. 31 - T95N - R55W
Present US Hwy. 81
360th Street
350th Street
Section Line
1/16 Line
Property Line
Cara Drive
53 Estate Drive
HACKBERRY ADDITION
DAKOTA DE CAZA EQUESTRIAN ESTATES
JONES ADDITION
POVERTY VALLEY ADDITION
SORENSENS ADDITION
RUDDS ADDITION
MARK RYKEN ADDITION
EDITH'S SUBDIVISION
Tract A
Tract B
Government Lot 1
Government Lot 2
Dedicated Public ROW

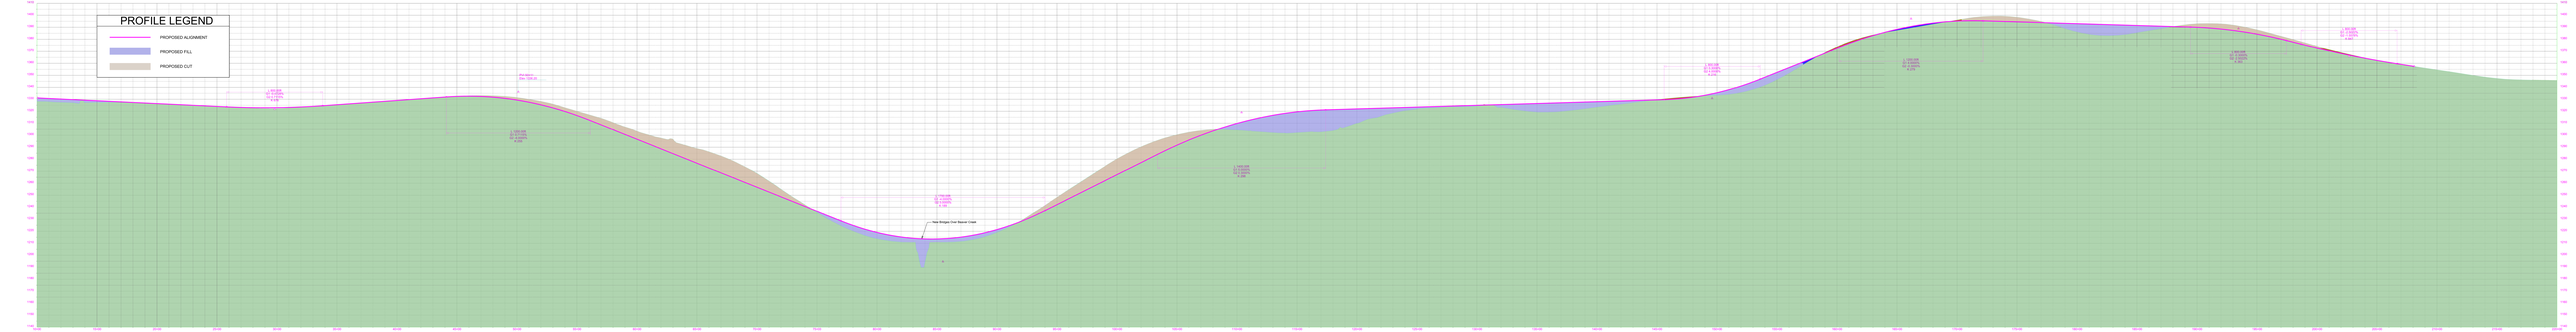
PROFILE LEGEND
PROPOSED ALIGNMENT
PROPOSED FILL
PROPOSED CUT
New Bridges Over Beaver Creek