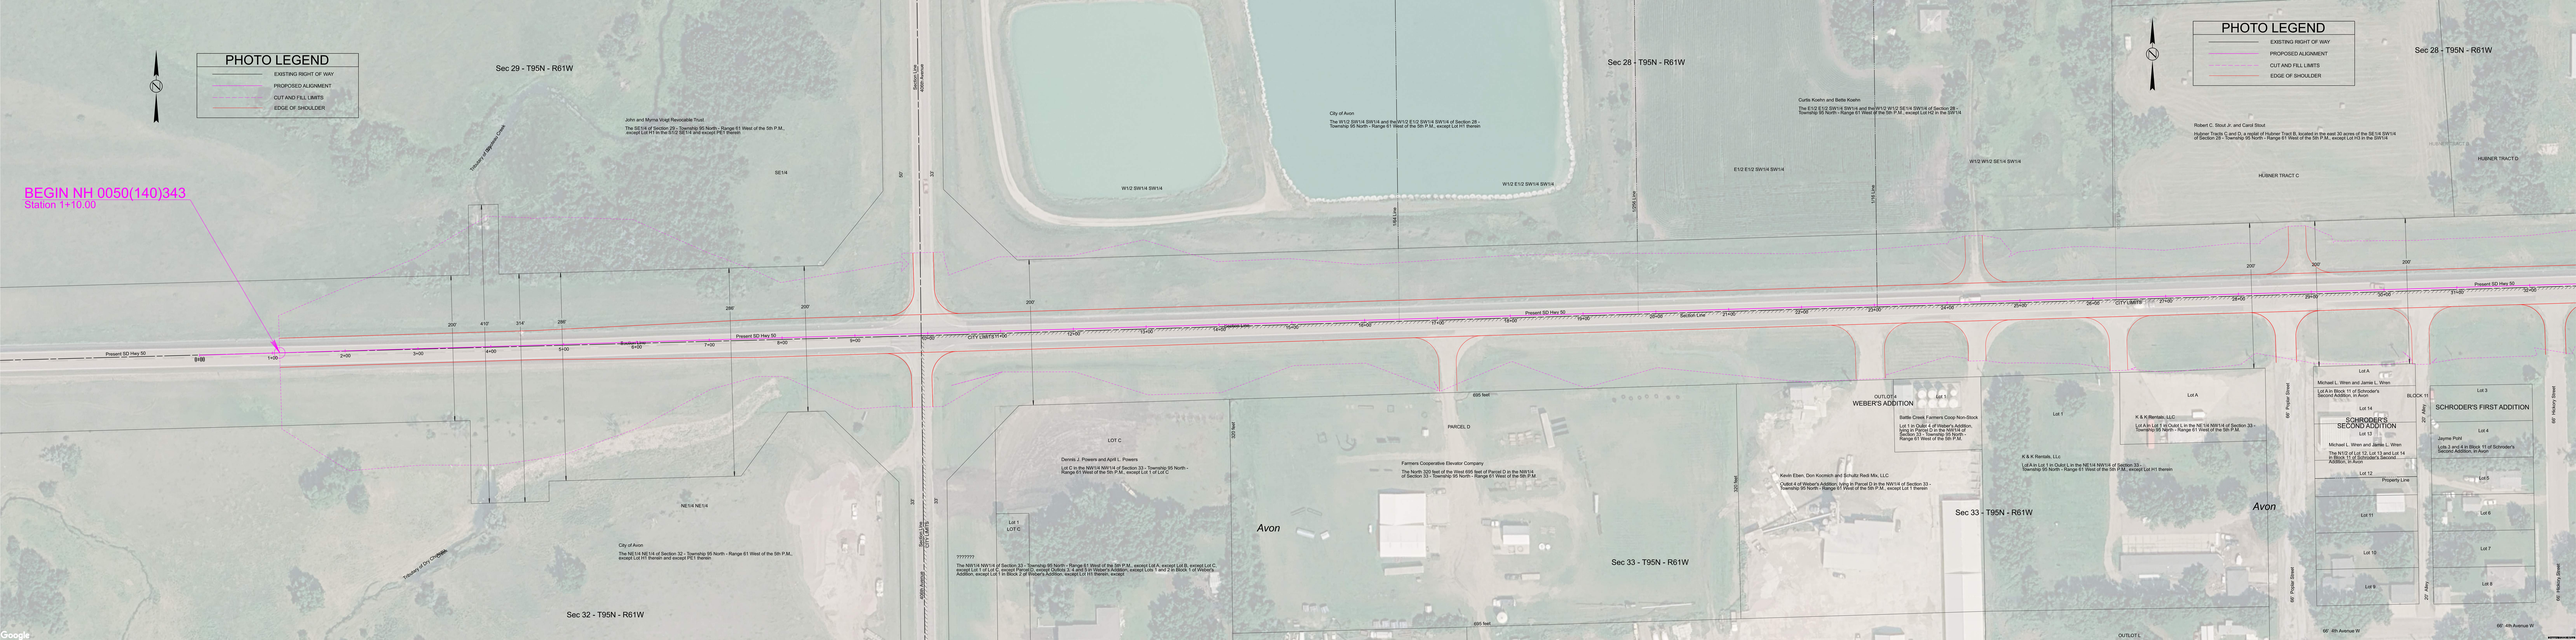

PHOTO LEGEND
EXISTING RIGHT OF WAY
PROPOSED ALIGNMENT
CUT AND FILL LIMITS
EDGE OF SHOULDER
BEGIN NH 0050(140)343
Station 1+10.00
Present SD Hwy 50
Sec 29 - T95N - R61W
Sec 28 - T95N - R61W
Sec 32 - T95N - R61W
Sec 33 - T95N - R61W
John and Myrna Voigt Revocable Trust
The SE1/4 of Section 29 - Township 95 North - Range 61 West of the 5th P.M., except Lot H1 in the E1/2 SE1/4 and except PE1 therein
City of Avon
The W1/2 SW1/4 SW1/4 and the W1/2 E1/2 SW1/4 SW1/4 of Section 28 - Township 95 North - Range 61 West of the 5th P.M., except Lot H1 therein
Curtis Koehn and Bette Koehn
The E1/2 E1/2 SW1/4 SW1/4 and the W1/2 W1/2 SE1/4 SW1/4 of Section 28 - Township 95 North - Range 61 West of the 5th P.M., except Lot H2 in the SW1/4
Robert C. Stout Jr. and Carol Stout
Hubner Tracts C and D, a replat of Hubner Tract B, located in the west 30 acres of the SE1/4 SW1/4 of Section 29 - Township 95 North - Range 61 West of the 5th P.M., except Lot H3 in the SW1/4
HUBNER TRACT C
HUBNER TRACT D
Dennis J. Powers and April L. Powers
Lot C in the NW1/4 NW1/4 of Section 33 - Township 95 North - Range 61 West of the 5th P.M., except Lot 1 of Lot C
Farmers Cooperative Elevator Company
The North 320 feet of the West 695 feet of Parcel D in the NW1/4 of Section 33 - Township 95 North - Range 61 West of the 5th P.M.
Kevin Eben, Don Kocmich and Schultz Redi Mix, LLC
Outlot 4 of Weber's Addition, lying in Parcel D in the NW1/4 of Section 33 - Township 95 North - Range 61 West of the 5th P.M., except Lot 1 therein
Battle Creek Farmers Coop Non-Stock
Lot 1 in Outlot 4 of Weber's Addition, lying in Parcel D in the NW1/4 of Section 33 - Township 95 North - Range 61 West of the 5th P.M.
K & K Rentals, LLC
Lot A in Lot 1 in Outlot L in the NE1/4 NW1/4 of Section 33 - Township 95 North - Range 61 West of the 5th P.M., except Lot H1 therein
Lot A in Lot 1 in Outlot L in the NE1/4 NW1/4 of Section 33 - Township 95 North - Range 61 West of the 5th P.M.
Michael L. Wren and Jamie L. Wren
Lot A in Block 11 of Schroder's Second Addition, in Avon
Michael L. Wren and Jamie L. Wren
The N1/2 of Lot 12, Lot 13 and Lot 14 in Block 11 of Schroder's Second Addition, in Avon
Jayme Pohl
Lots 3 and 6 in Block 11 of Schroder's Second Addition, in Avon
WEBER'S ADDITION
SCHRODER'S SECOND ADDITION
SCHRODER'S FIRST ADDITION
BLOCK 11
OUTLOT L
Avon
CITY LIMITS
Present SD Hwy 50
Section Line
Quarter Line
695 feet
320 feet
Property Line
Tributary of Dry Creek
Tributary of Wakonda Creek
66th Avenue
Broadway
Poplar Street
Hickory Street
Alley
4th Avenue W
5th Avenue W
6th Avenue W